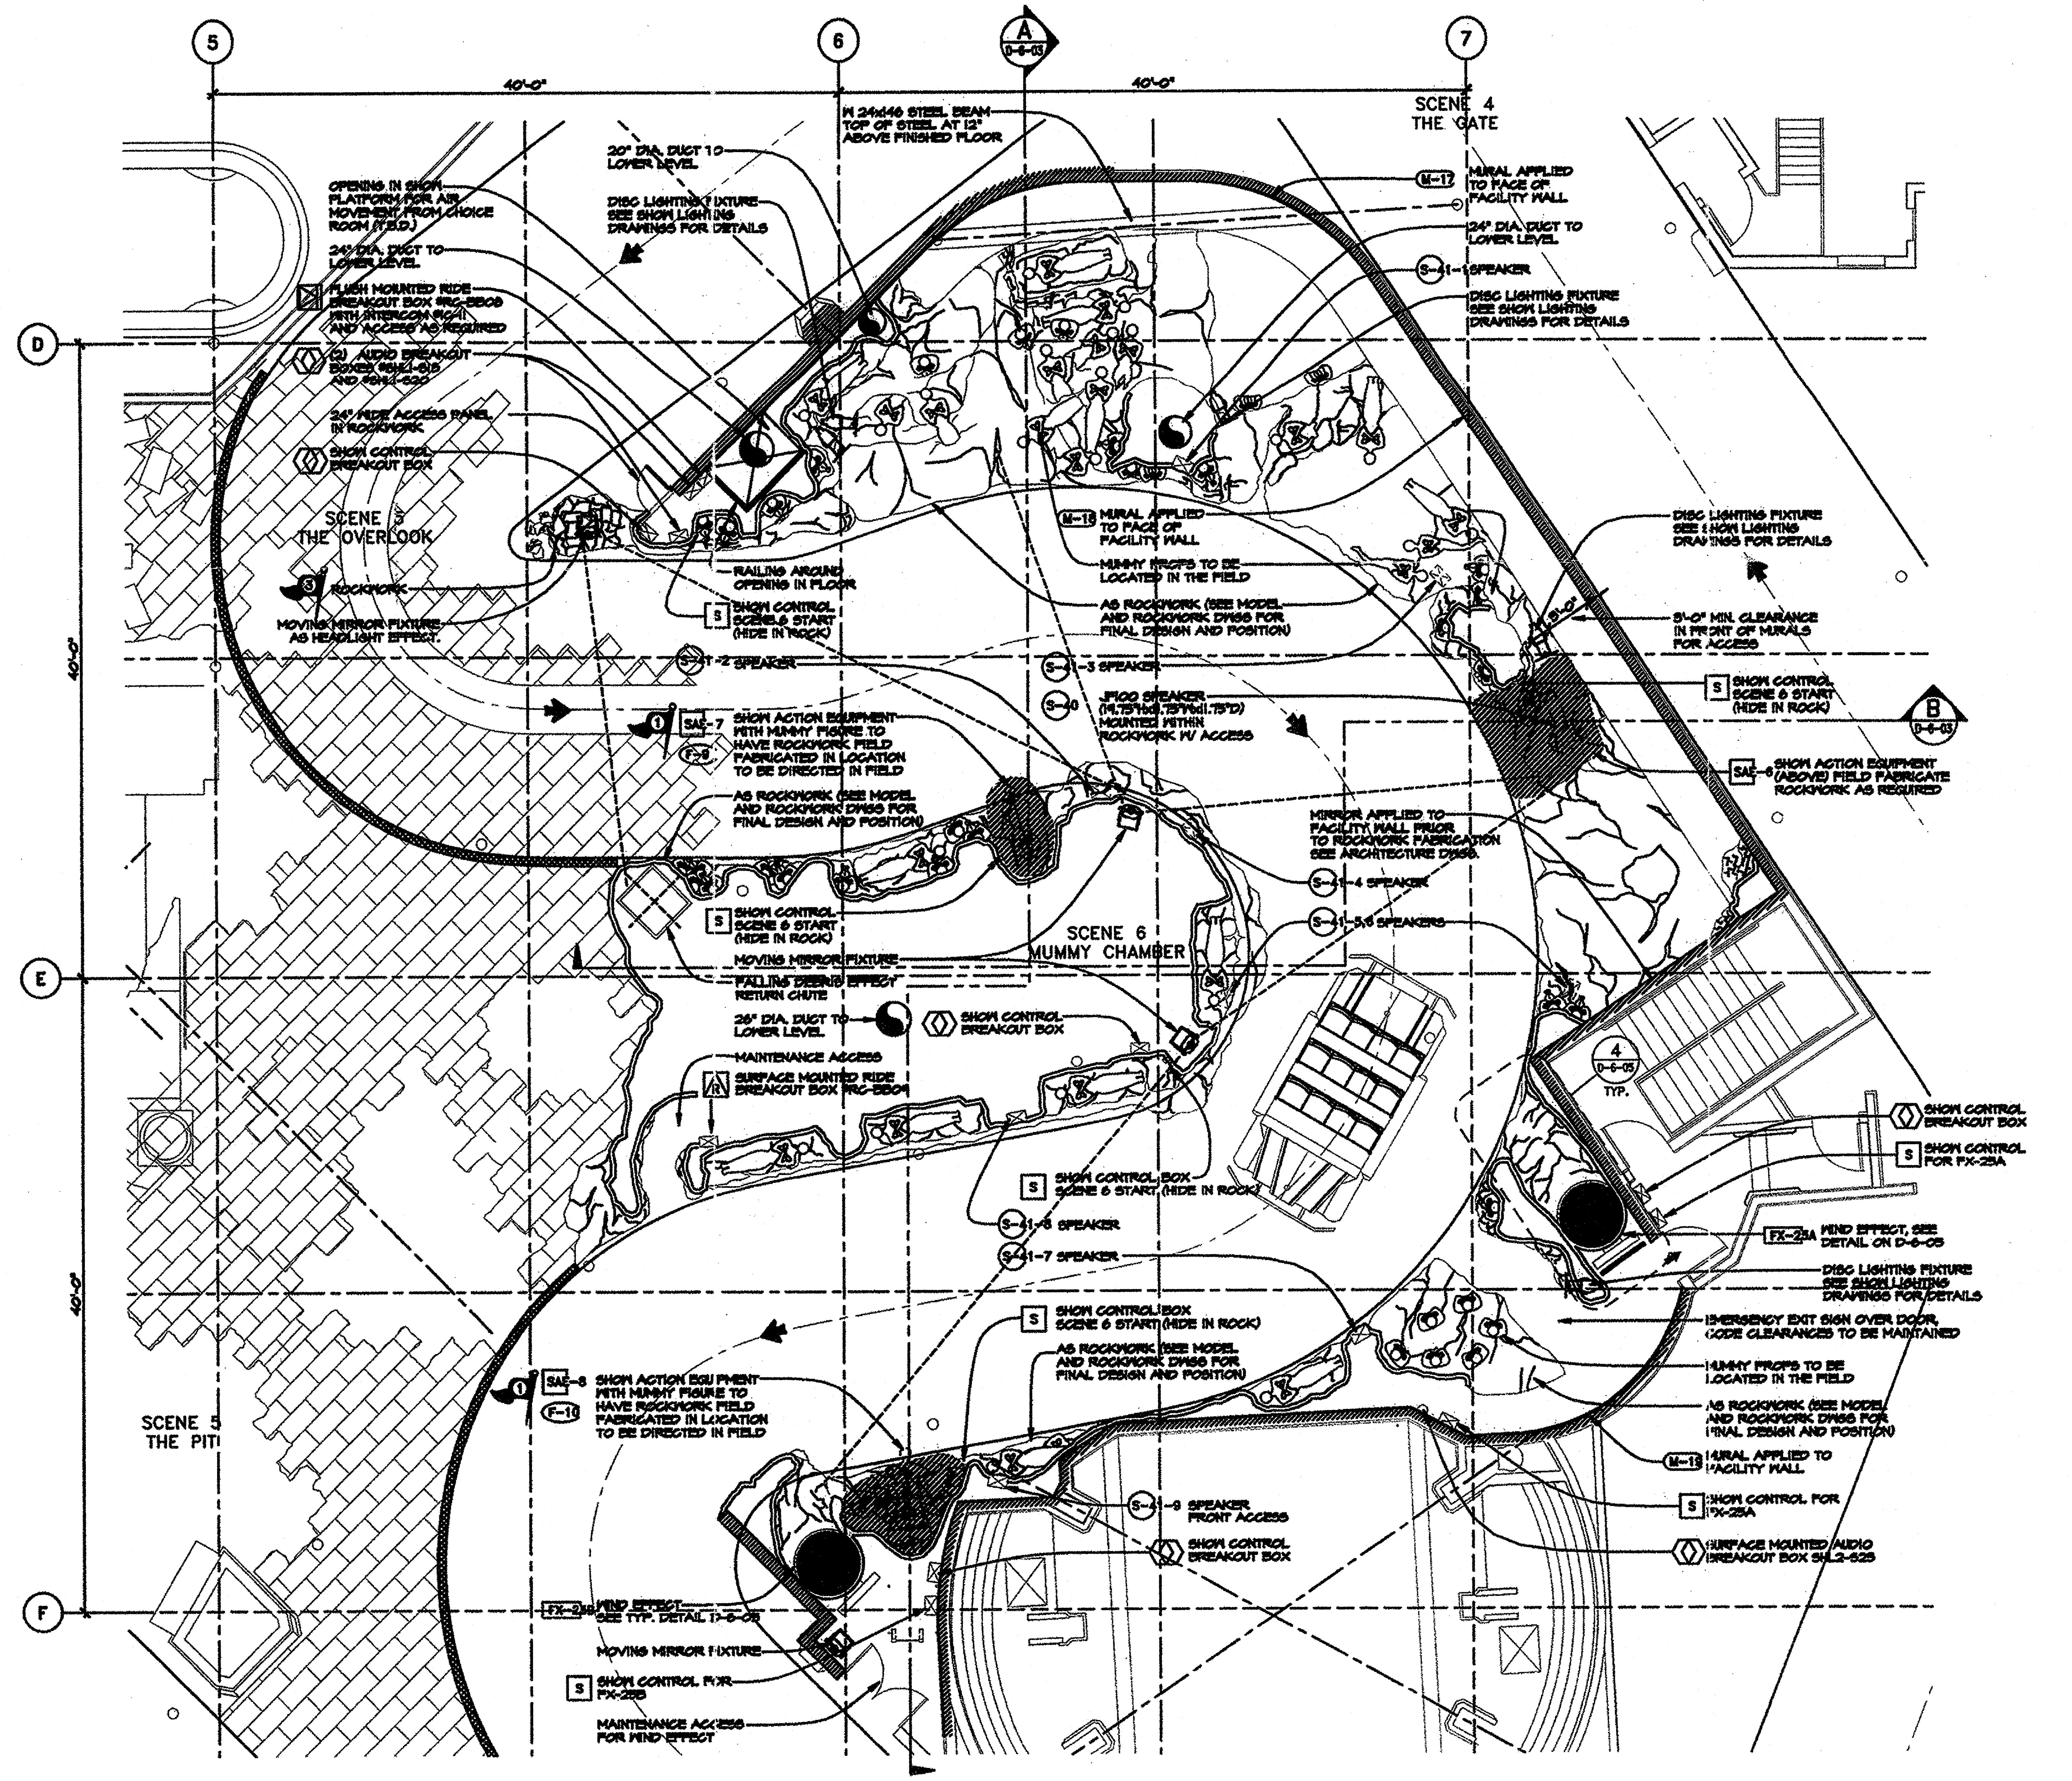


FLOOR PLAN: MUMMY CHAMBER

SCALE: 1/4" = 1'-0"

SCENE 6

D-105 D-6-01

(1) SHOW ACTION EQUIPMENT WITH MUMMY FIGURES TO HAVE ROCKWORK FIELD FABRICATED IN LOCATION, TO BE DIRECTED IN THE FIELD

(3) ROCK ADJACENT TO MOVING LIGHT TO BE DESIGNED IN FIELD AS REQUIRED.

PROP NOTES:

P-512-1 THRU P-512-70 — SKELETON PROPS TO BE MODIFIED INTO MUMMYS AT TUJUNGA BY SHOW PRODUCTION WITH DIRCTION BY ART DIRECTOR PRIOR TO INSTALLATION IN THE FIELD.

P-572-636 — 65 SKULLS TO BE MODIFIED AS PER ART DIRECTION BY SHOW PRODUCTION AND FIELD DIRECTED FOR FINAL LOCATIONS

SPEAKER NOTES:

SPEAKERS S41-1 THRU S41-4 TO BE FLUSH MOUNTED IN ROCKWORK AT APPROX. 7'-0" ABOVE TRACK. FRONT ACCESS W/ PERF SCREEN COVER TO BLEND W/ ROCKWORK.

DIM.: 7 7/8" x 14 1/2" x 9"D.
WEIGHT: 17 LBS.


SPEAKER S-40 TO BE FRAMED INTO ROCKWORK WITH FRONT ACCESS, MIN. 6" CLEARANCE ALL AROUND. LOCATED ADJACENT TO SHOW ACTION FIGURE

NOTES:

- TRACK EDGES SHOWN TO INDICATE VEHICLE CLEARANCE REQUIREMENTS. REFER TO FACILITY AND RIDE DRAWINGS FOR TRACK INFORMATION AND DESIGN.

GENERAL NOTES:

- SHOW SET DRAWINGS SERVE AS A COORDINATION TOOL DESCRIBING THE FORM AND DESIGN OF THE SHOW. FINAL FINISH AND CHARACTER IS DETERMINED BY THE ART DIRECTOR.
- REFER TO MODEL AND ILLUSTRATIONS FOR GENERAL ART DIRECTION AND INTENT (CHARACTER AND THEMING).
- REFER TO FACILITY DRAWINGS FOR CURRENT STRUCTURAL AND ARCHITECTURAL INFORMATION.

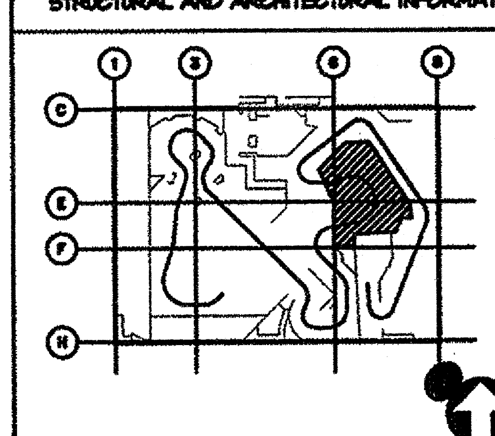

KEY PLAN: UPPER LEVEL
SCALE: NONE

DATE	DESCRIPTION OF REVISIONS
12/10/93	FACILITY COMPLETION PACKAGE
9/24/93	95% RELEASE FOR PRODUCTION
DATE	ISSUED FOR

NOTICES:

KEY PERSONS AND APPROVALS
PROJECT MANAGER: DAVID TODD
DRAWN: BROWNE
FACILITY DESIGN MANAGER: VAL USLE
PROJECT SHOW PRODUCER: SUSAN BONDS
PROJECT SHOW SET DESIGNER: DAVID EDMINSTER
DATE: 11/12/93
D-6-01

Walt Disney Imagineering

PROJECT DESIGNED FOR: Disneyland® ANAHEIM, CALIFORNIA

PROJECT AREA: ADVENTURELAND
UNIT NAME: INDIANA JONES EXPEDITIONS
W.B.S. NO.:
SHEET TITLE: SCENE 6: FLOOR PLAN MUMMY CHAMBER
PHASE: CD
PROJECT CODE NUMBER:
DRAWING NO.: D-6-01
REVISION NO.: △

NAME: P:\SHARED\INDY\AF\DO\WP\SC6\D-6-01.DWG DATE: DEC 07, 1993 TIME: 4:42 PM